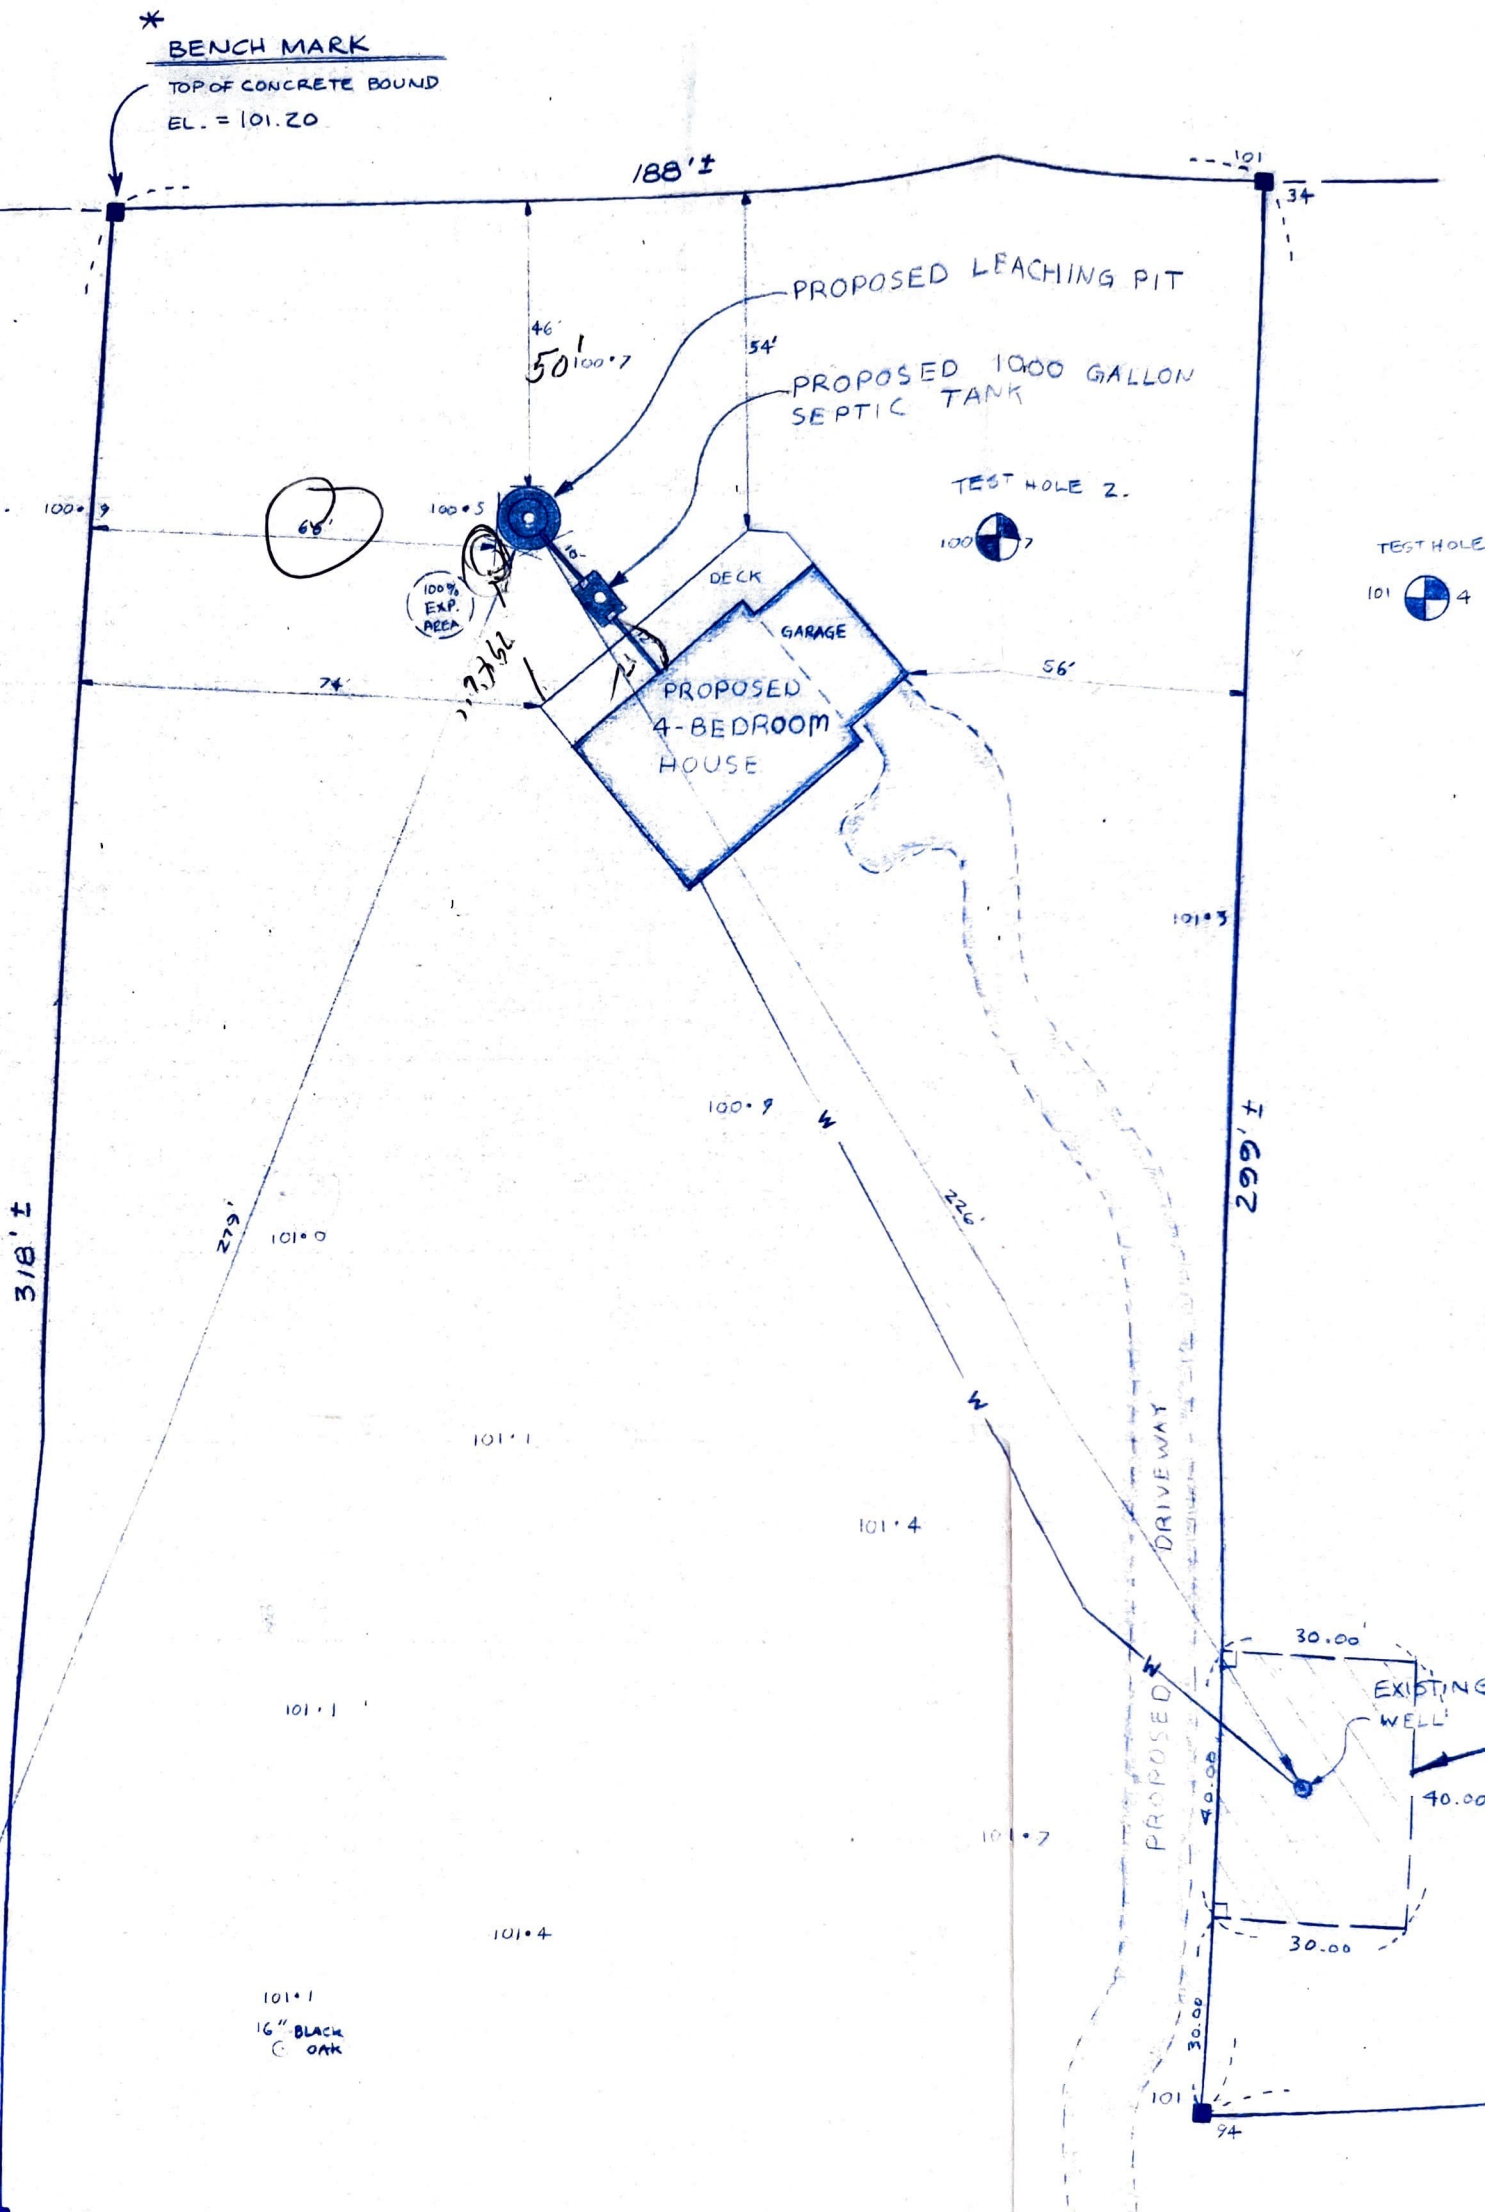
BENCH MARK
TOP OF CONCRETE BOUND
EL. = 101.20
188'±
PROPOSED LEACHING PIT
PROPOSED 1000 GALLON SEPTIC TANK
TEST HOLE 2.
TEST HOLE
DECK
GARAGE
PROPOSED 4-BEDROOM HOUSE
100% EXP. AREA
56'
74'
318'±
299'±
279'
226'
DRIVEWAY
PROPOSED
EXISTING WELL
30.00'
40.00'
16" BLACK OAK